kumbarahalli

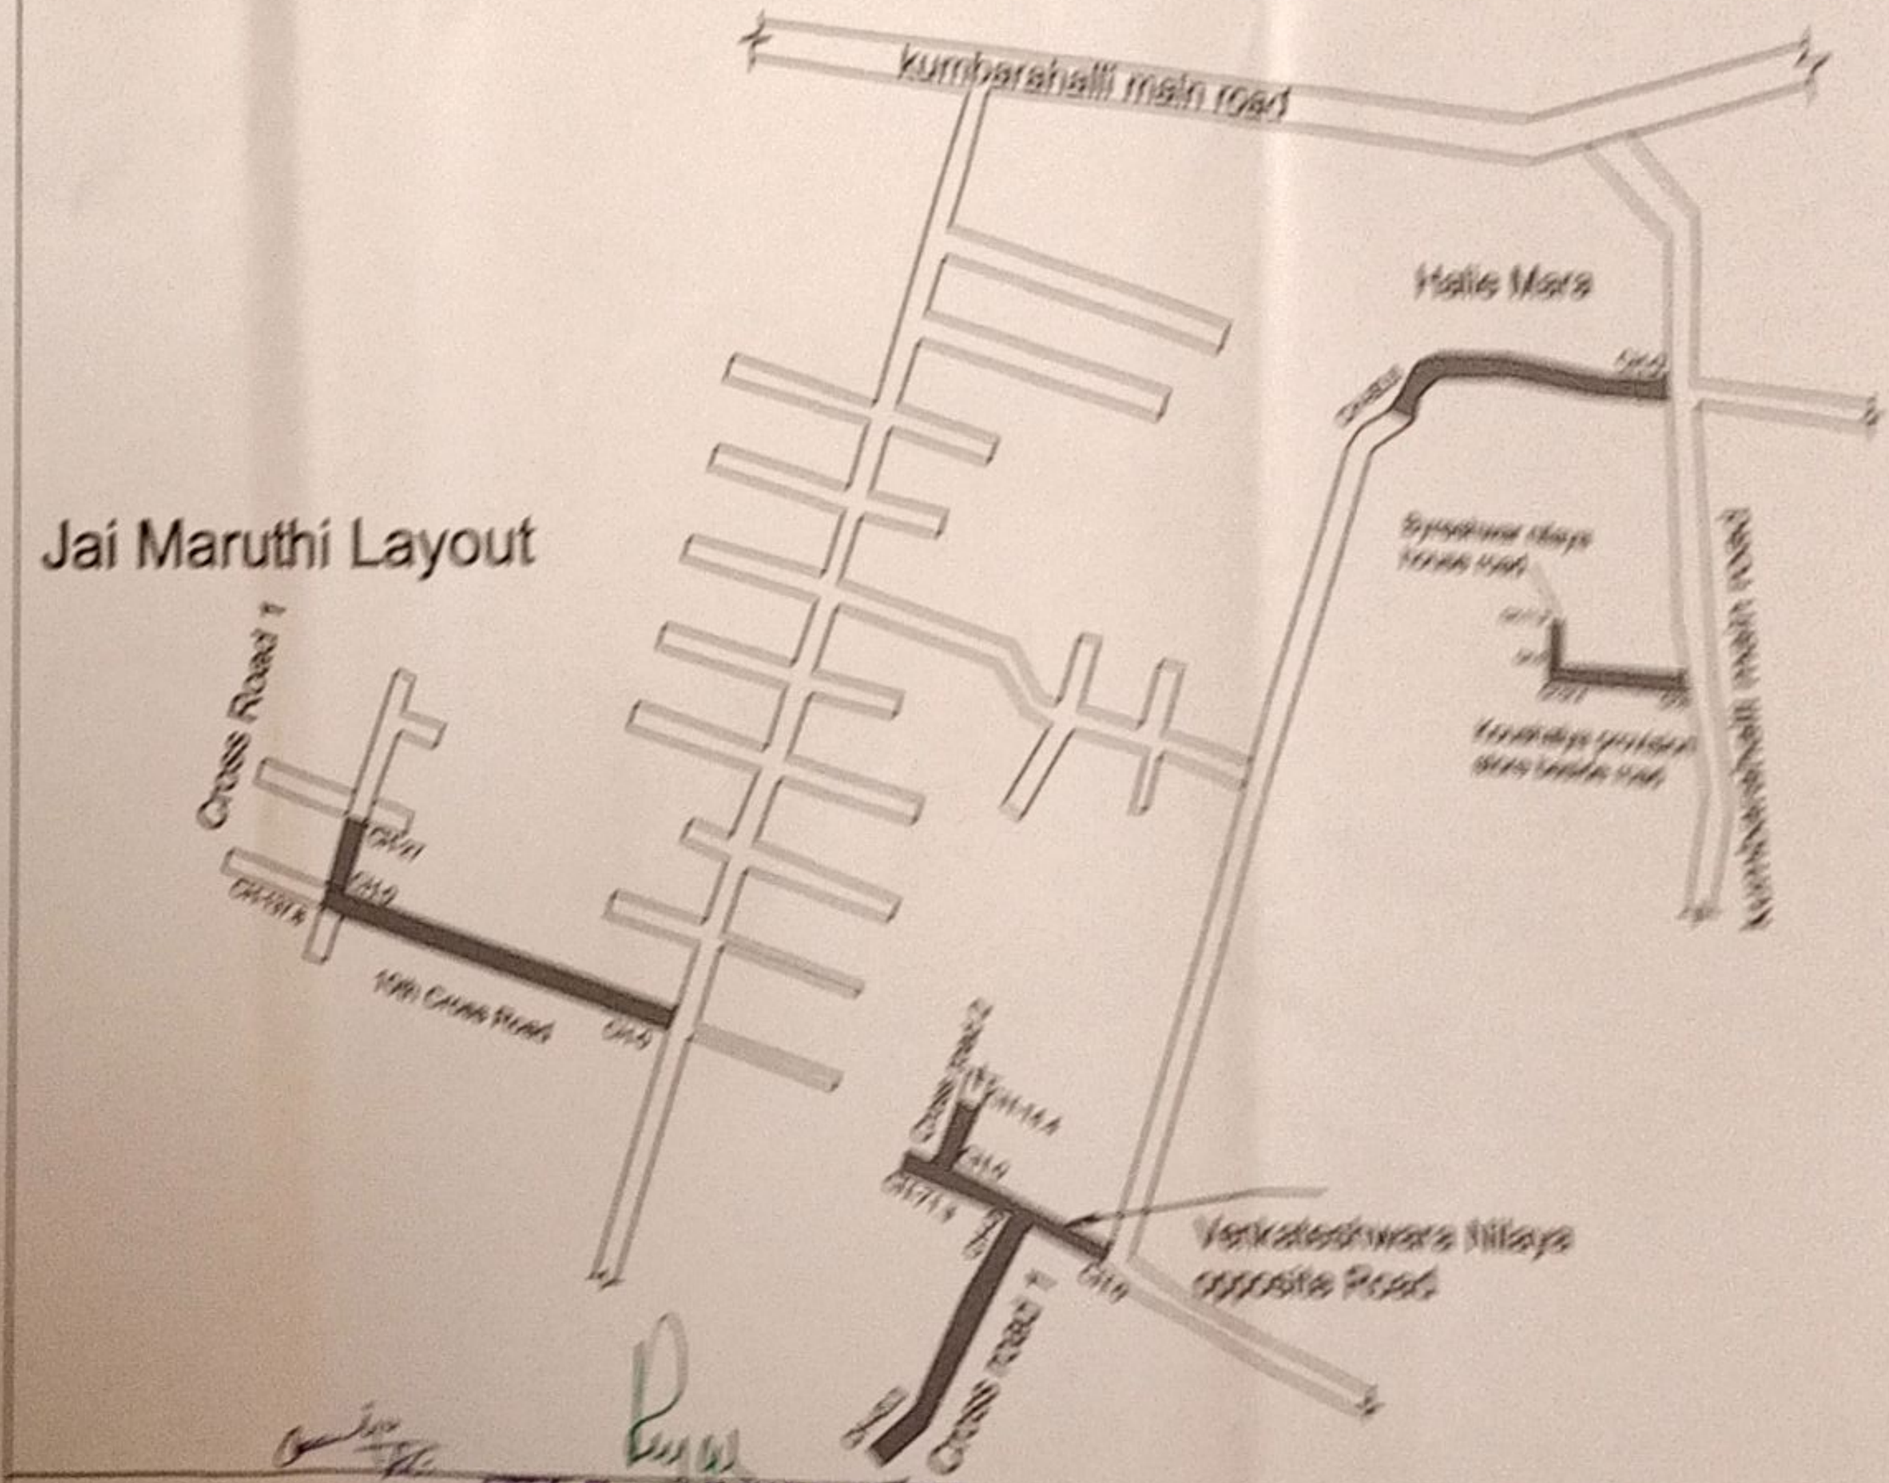

N

NOTES:-

1) Do Not Scale The Drawings

2) All Dimensions Are In meters

Asst. Executive Engineer
Project Division
Yelahanka Zone
BBMP, Bangalore - 92

INDEX

CC road

PROJECT	Development of Roads and Drains at Kasagattapura, Vadarahalli, Shinakote, Kachohalli Grama Panchayathi Limits and Surrounding Areas of Yelahanka Assembly Constituency Under Amrutha Nagarothana Grants.(PACKAGE NO-E)
CLIENT	BBMP

Scanned by TapScanner

Guni Agrahara

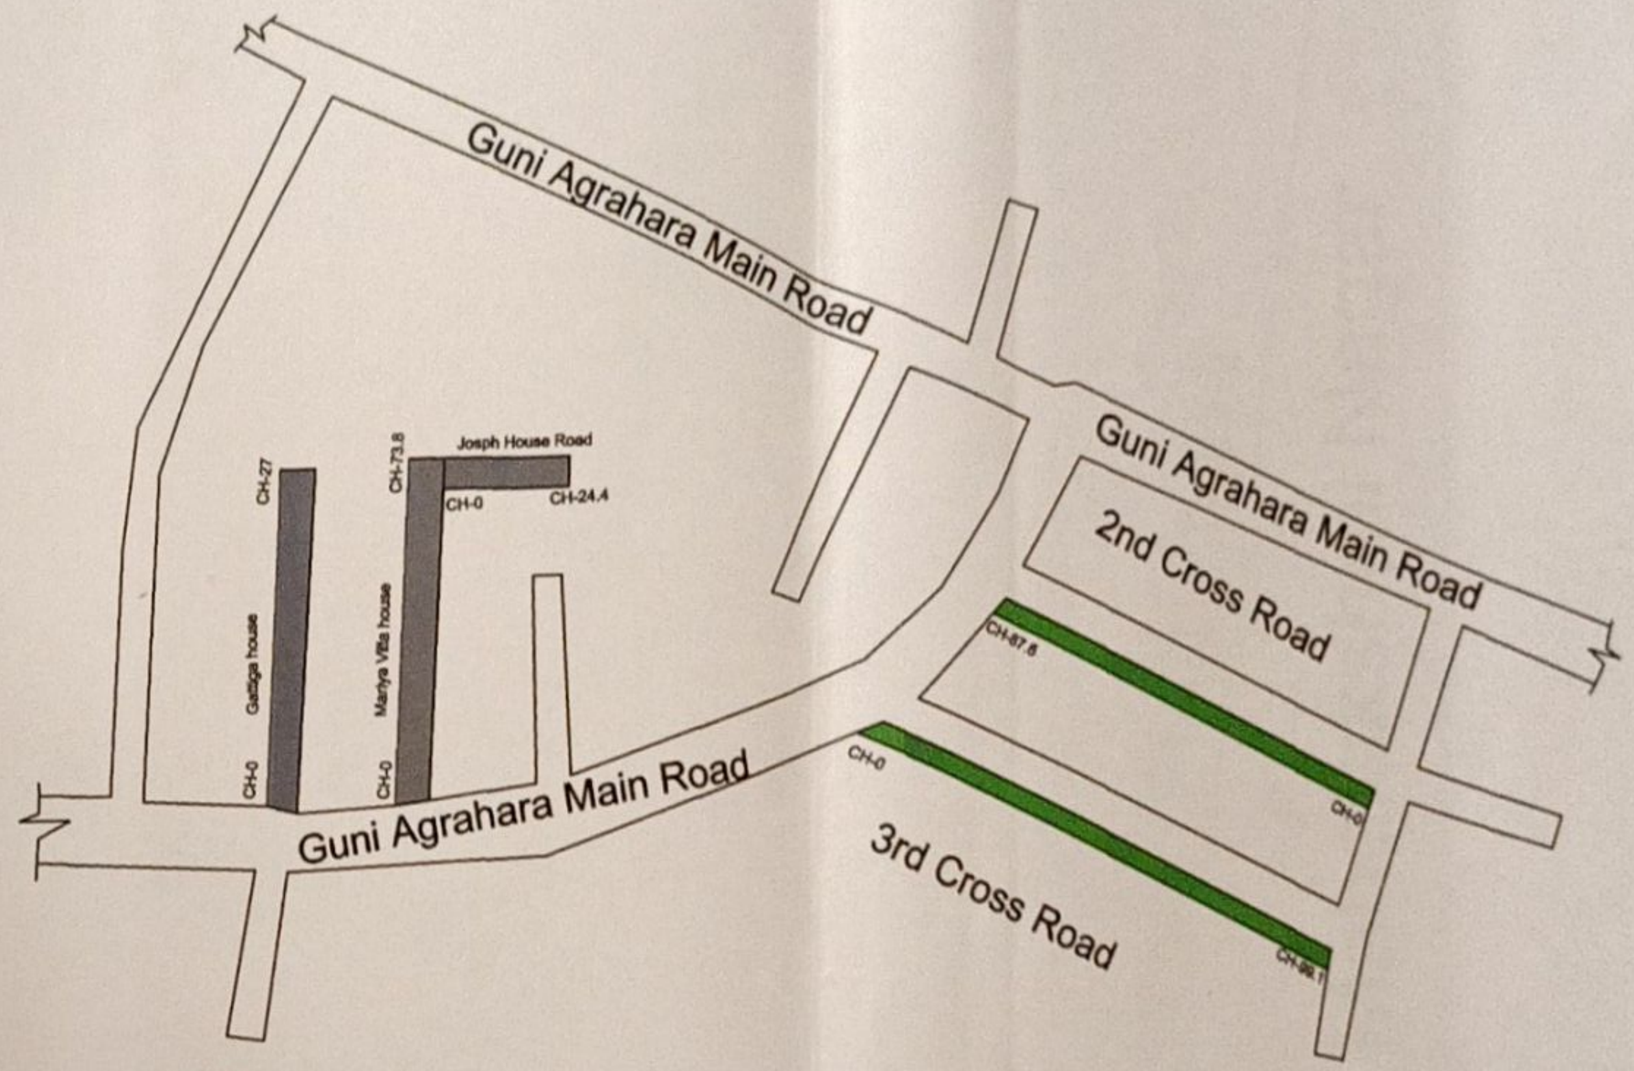

N

AE

Asst. Executive Engineer
Project Division
Yelahanka Zone
BBMP, Bangalore - 92

NOTES:-

1) Do Not Scale The Drawings

2) All Dimensions Are In meters

INDEX

CC road

C.Drain

PROJECT	Development of Roads and Drains at Kasagattapura, Vaderahalli, Shivakote, Kachohalli Grama Panchayathi Limits and Surrounding Areas of Yelahanka Assembly Constituency Under Amrutha Nagarothana Grants.(PACKAGE NO-05)
CLIENT	BBMP

RUDRAPRASAD CONSULTANTS
STRUCTURAL ENGINEERS, ARCHITECTS
& PROJECT MANAGEMENT CONSULTANTS

Scanned by TapScanner

Scanned by TapScanner

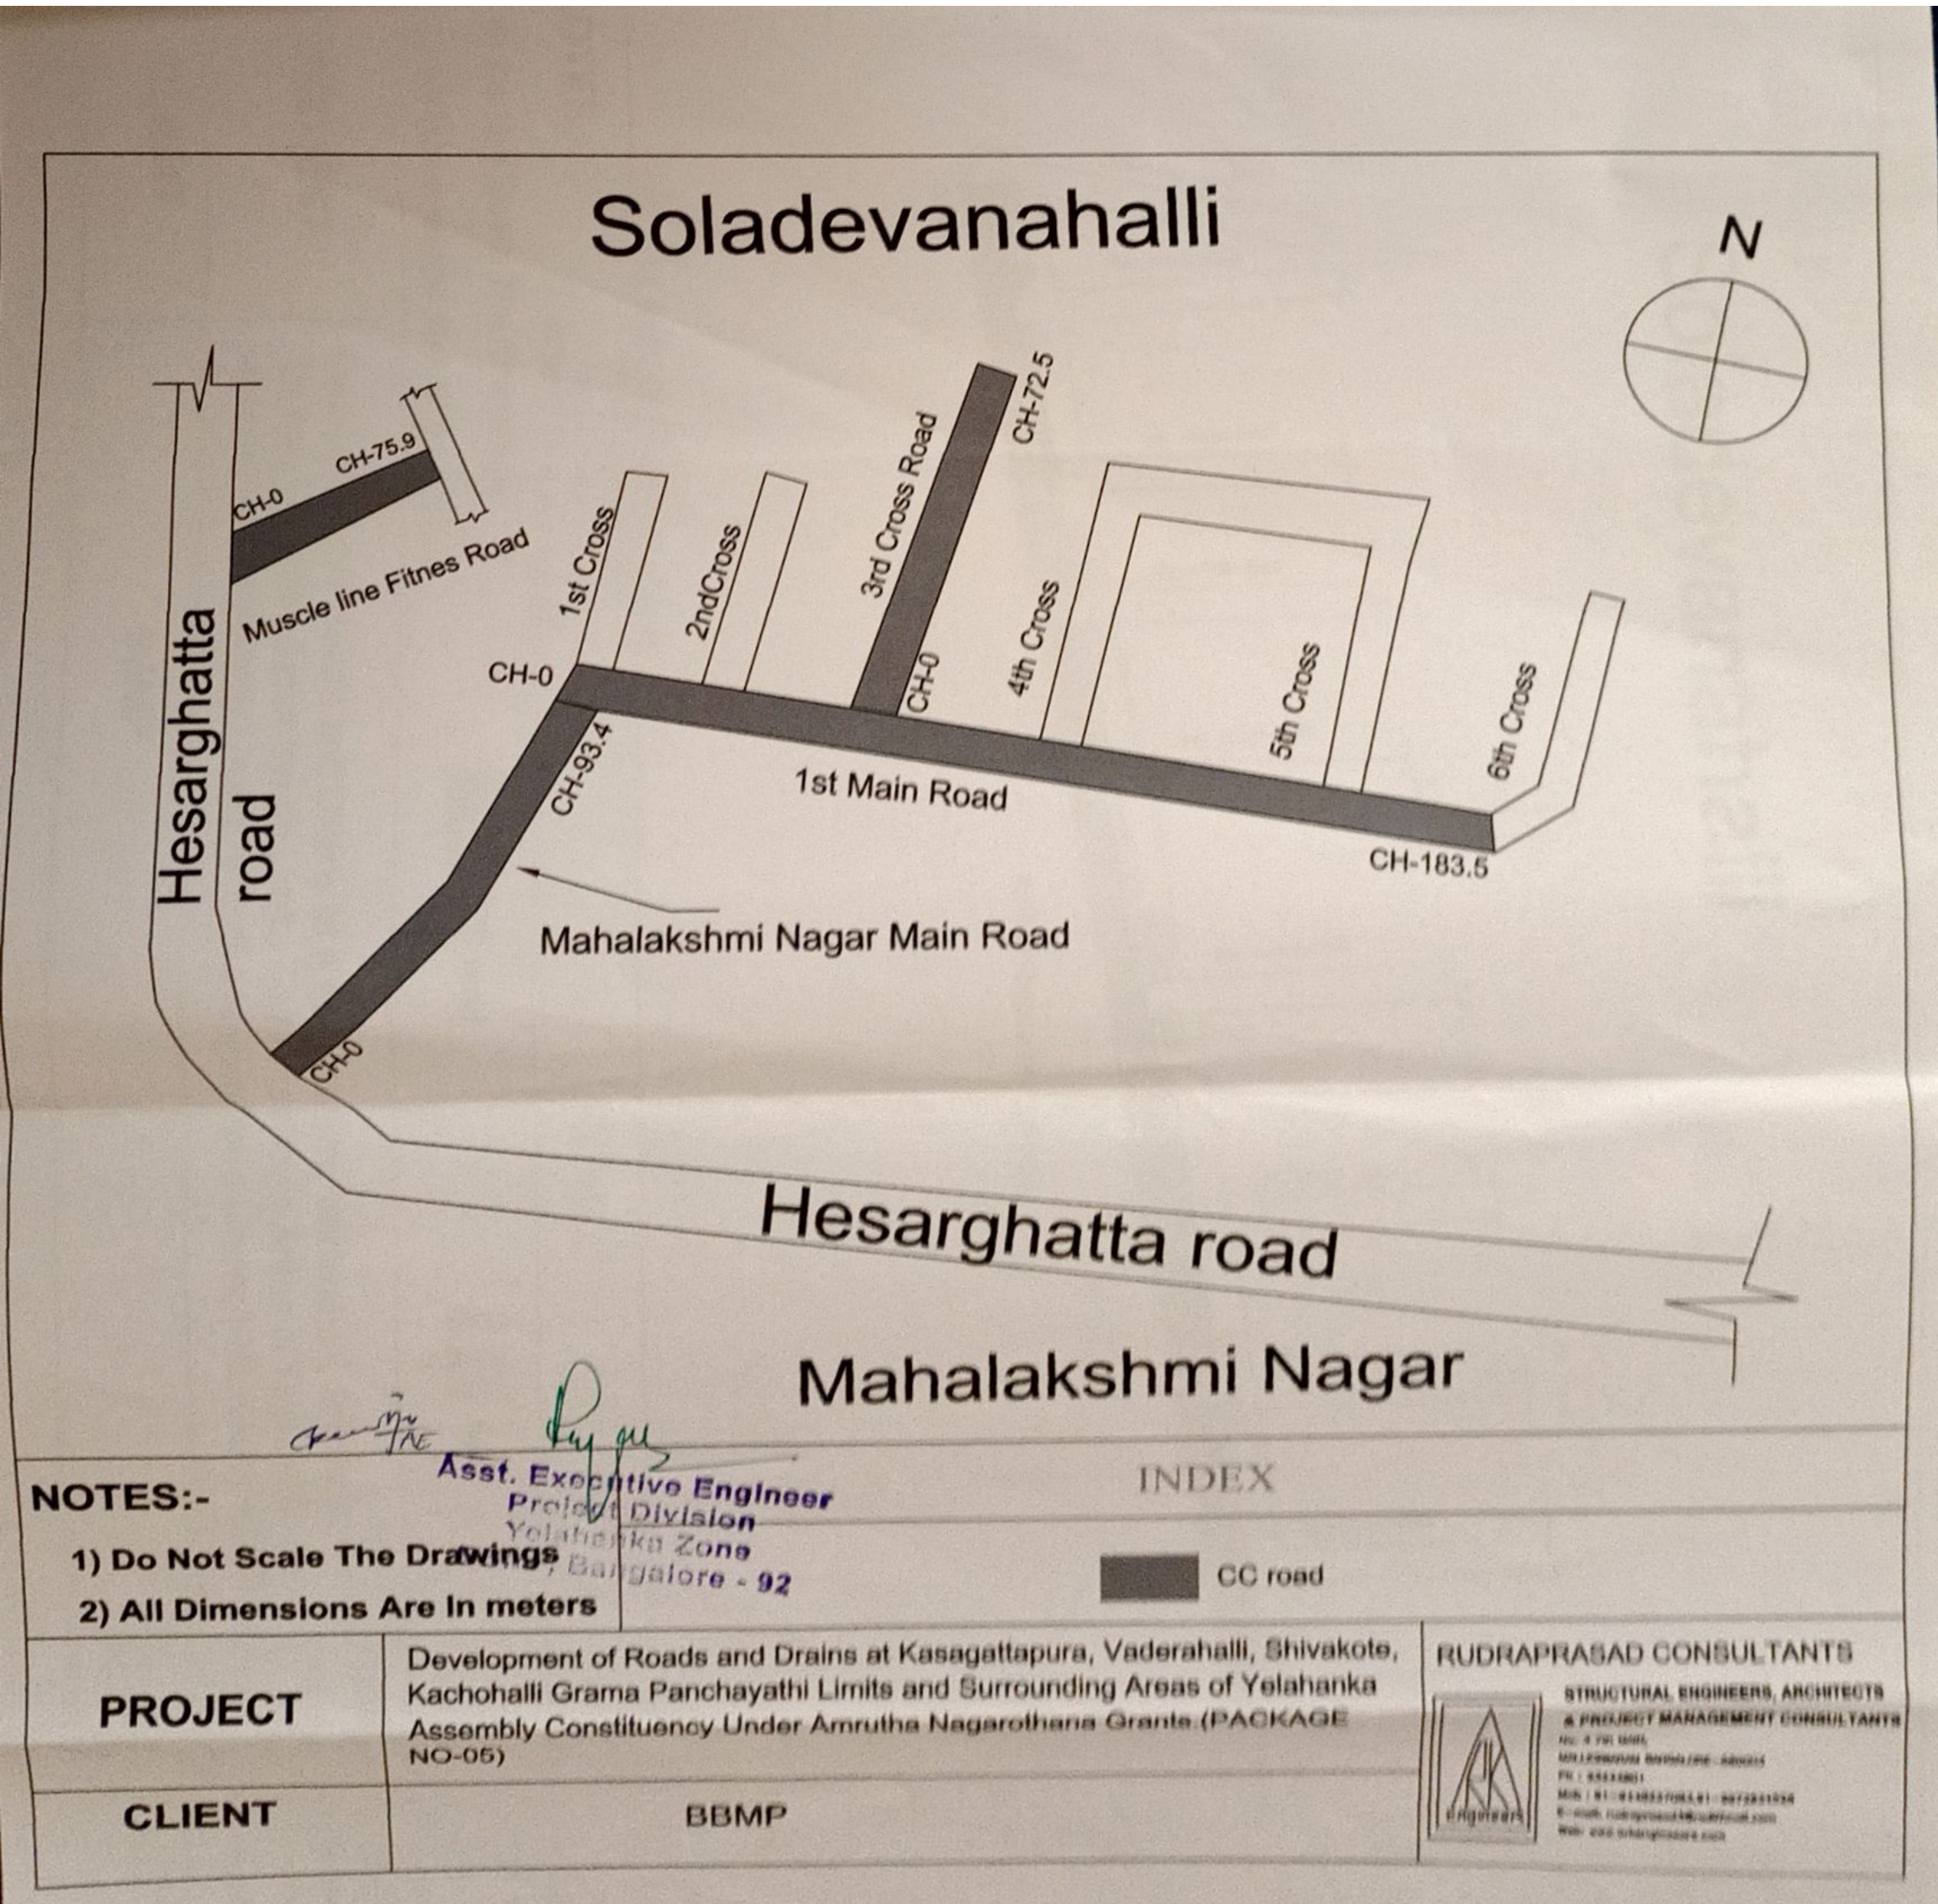

Soladevanahalli

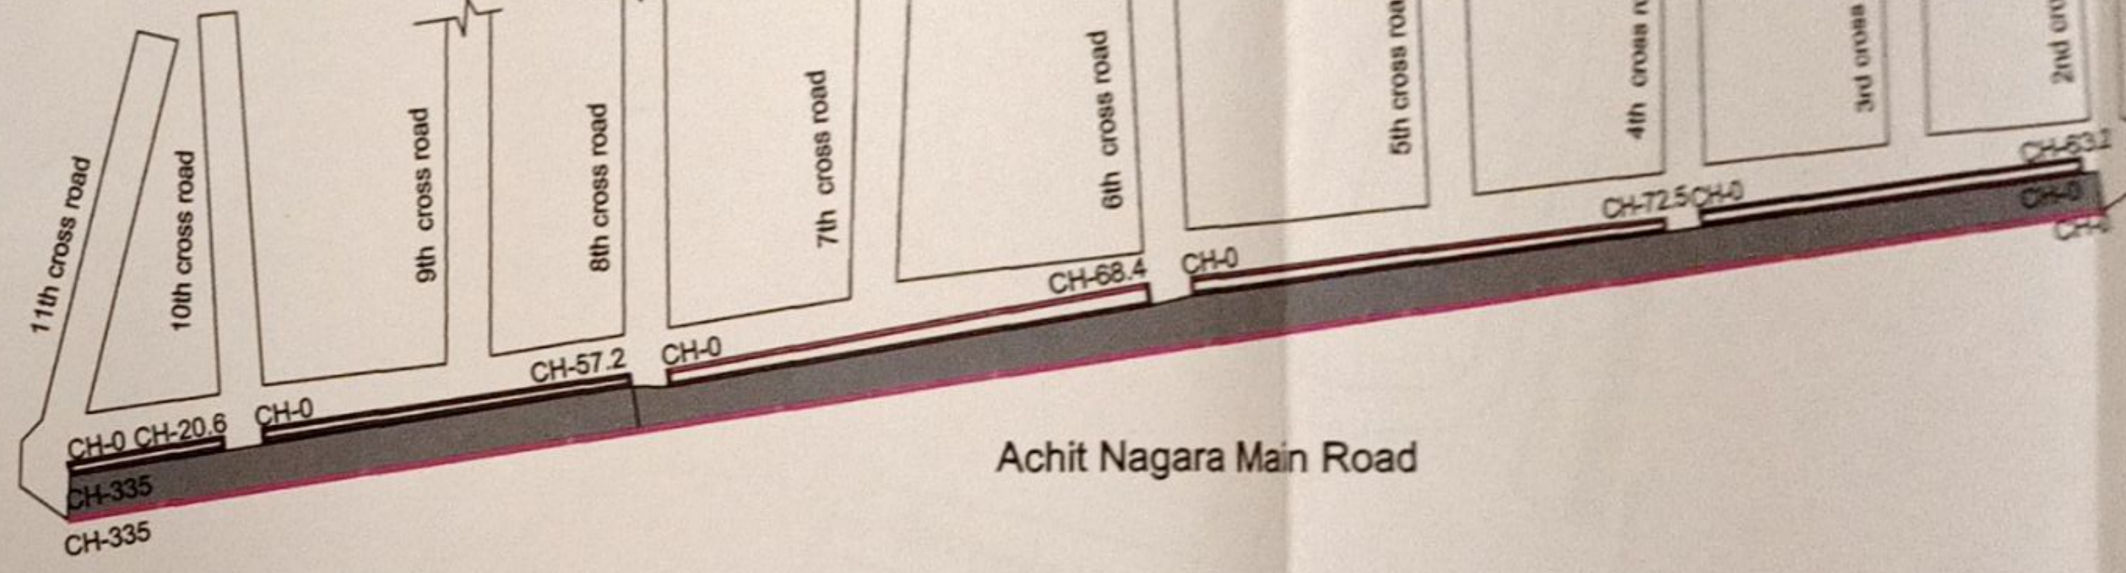

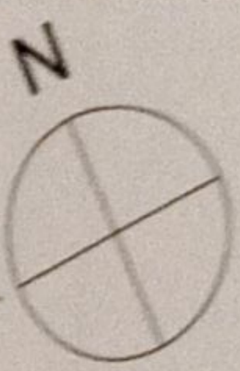

Asst. Executive Engineer
Project Division
Yelahanka Zone
BBMP, Bangalore - 92

NOTES:-

1) Do Not Scale The Drawings

2) All Dimensions Are In meters

INDEX

CC road

Kerb

PROJECT	Development of Roads and Drains at Kasagattapura, Vaderahalli, Shivakote, Kachohalli Grama Panchayathi Limits and Surrounding Areas of Yelahanka Assembly Constituency Under Amrutha Nagarothana Grants.(PACKAGE NO-05)
CLIENT	BBMP

RUDRAPRASAD CONSULTANTS
STRUCTURAL ENGINEERS, ARCHITECTS
& PROJECT MANAGEMENT CONSULTANTS
No. 3 7th MAIN,
MALLESWARAM BANGALORE-560003
Ph : 23444801
Mob : 91-9448227083,91-9972924528
E-mail: rudraprasad3@rediffmail.com
Web: www.srkengineers.com

Scanned by TapScanner

Shivakote

Anjanadri School

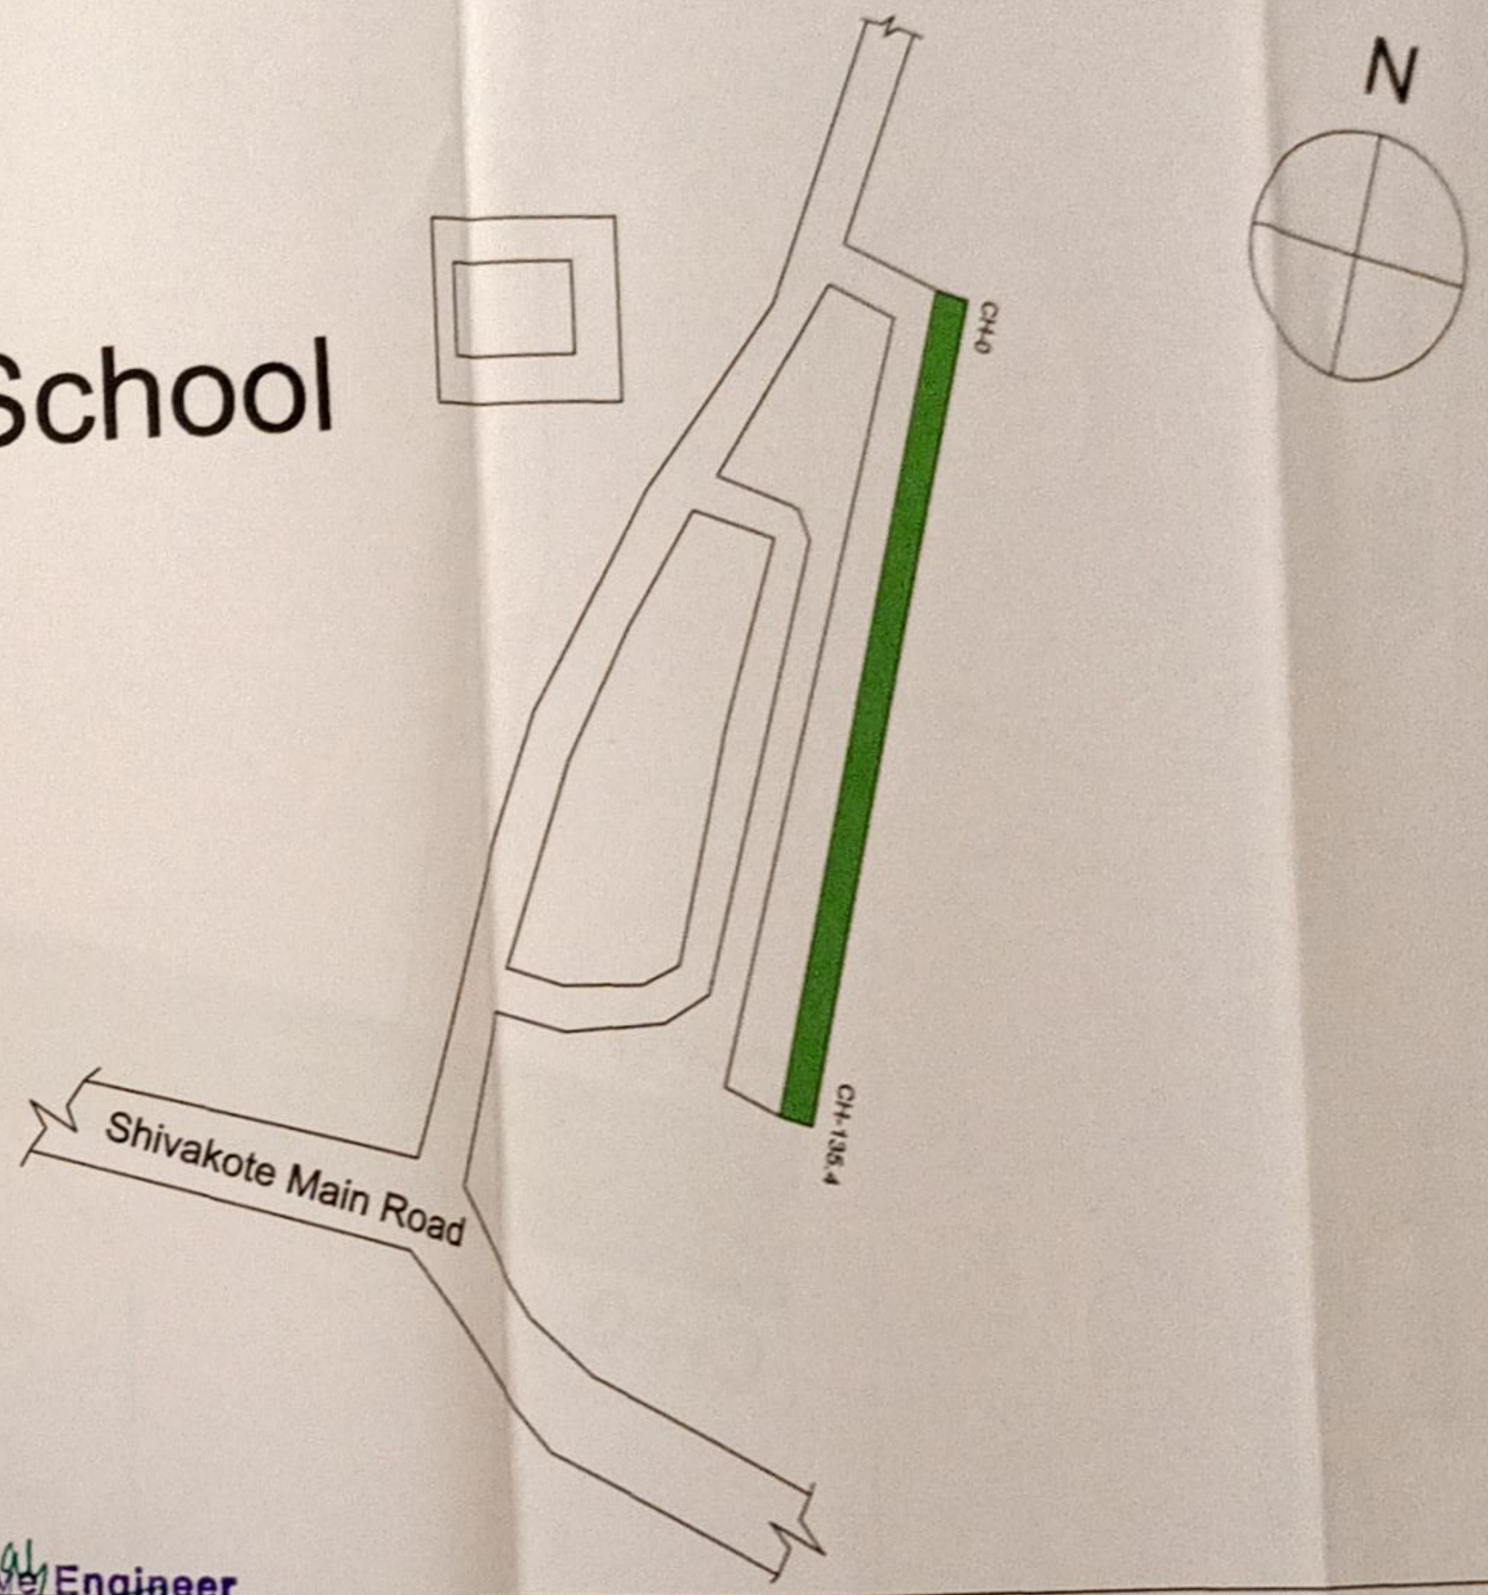

Asst. Executive Engineer
Project Division
Yelahanka Zone
BBMP, Bangalore - 92

NOTES:-

1) Do Not Scale The Drawings

2) All Dimensions Are In meters

INDEX

CC Drain

PROJECT	Development of Roads and Drains at Kasagattapura, Vaderahalli, Shivakote, Kachohalli Grama Panchayathi Limits and Surrounding Areas of Yelahanka Assembly Constituency Under Amrutha Nagarothana Grants.(PACKAGE NO-05)
CLIENT	BBMP

RUDRAPRASAD CONSULTANTS
STRUCTURAL ENGINEERS, ARCHITECTS
& PROJECT MANAGEMENT CONSULTANTS

Scanned by TapScanner

Scanned by TapScanner

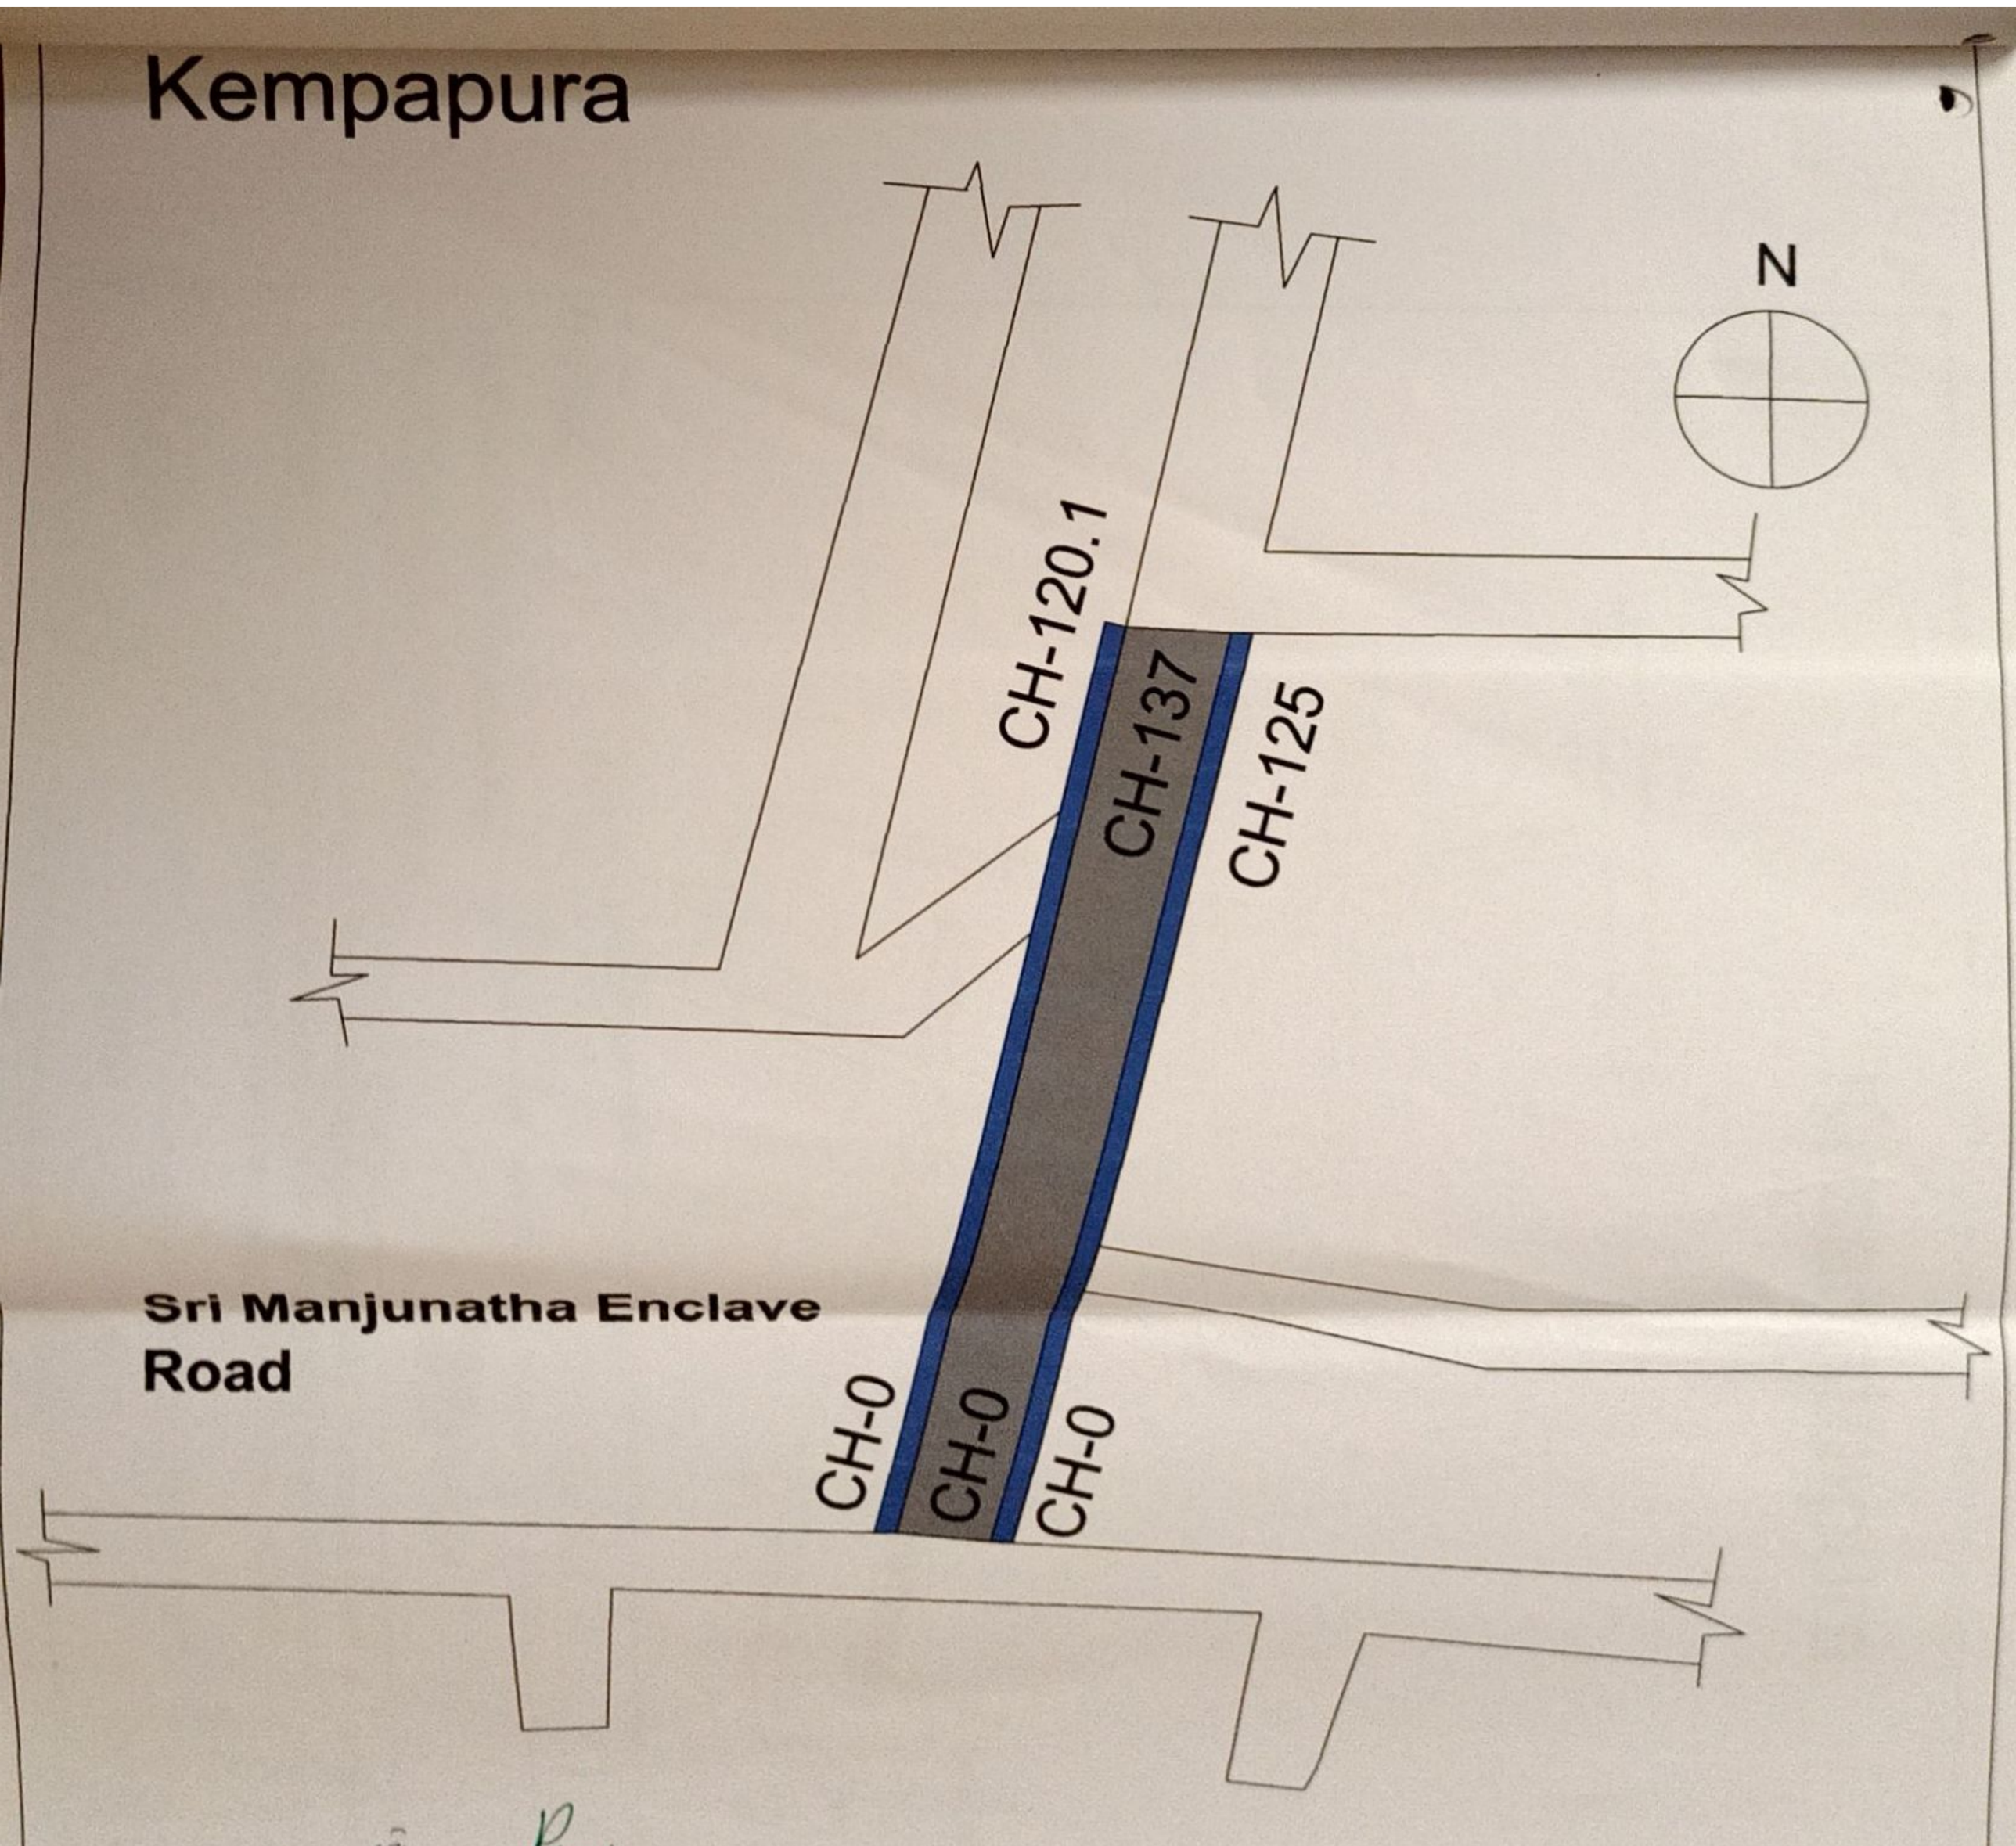

Asst. Executive Engineer
Project Division
Yelahanka Zone
Bangaloro - 92

NOTES:-

1) Do Not Scale The Drawings
2) All Dimensions Are In meters

INDEX

CC road

CC drain & Kerb

PROJECT	Development of Roads and Drains at Kasagattapura, Vaderahalli, Shivakote, Kachohalli Grama Panchayathi Limits and Surrounding Areas of Yelahanka Assembly Constituency Under Amrutha Nagarothana Grants.(PACKAGE NO-05)
CLIENT	BBMP

RUDRAPRASAD CONSULTANTS
STRUCTURAL ENGINEERS, ARCHITECTS
& PROJECT MANAGEMENT CONSULTANTS

Kasagattapura

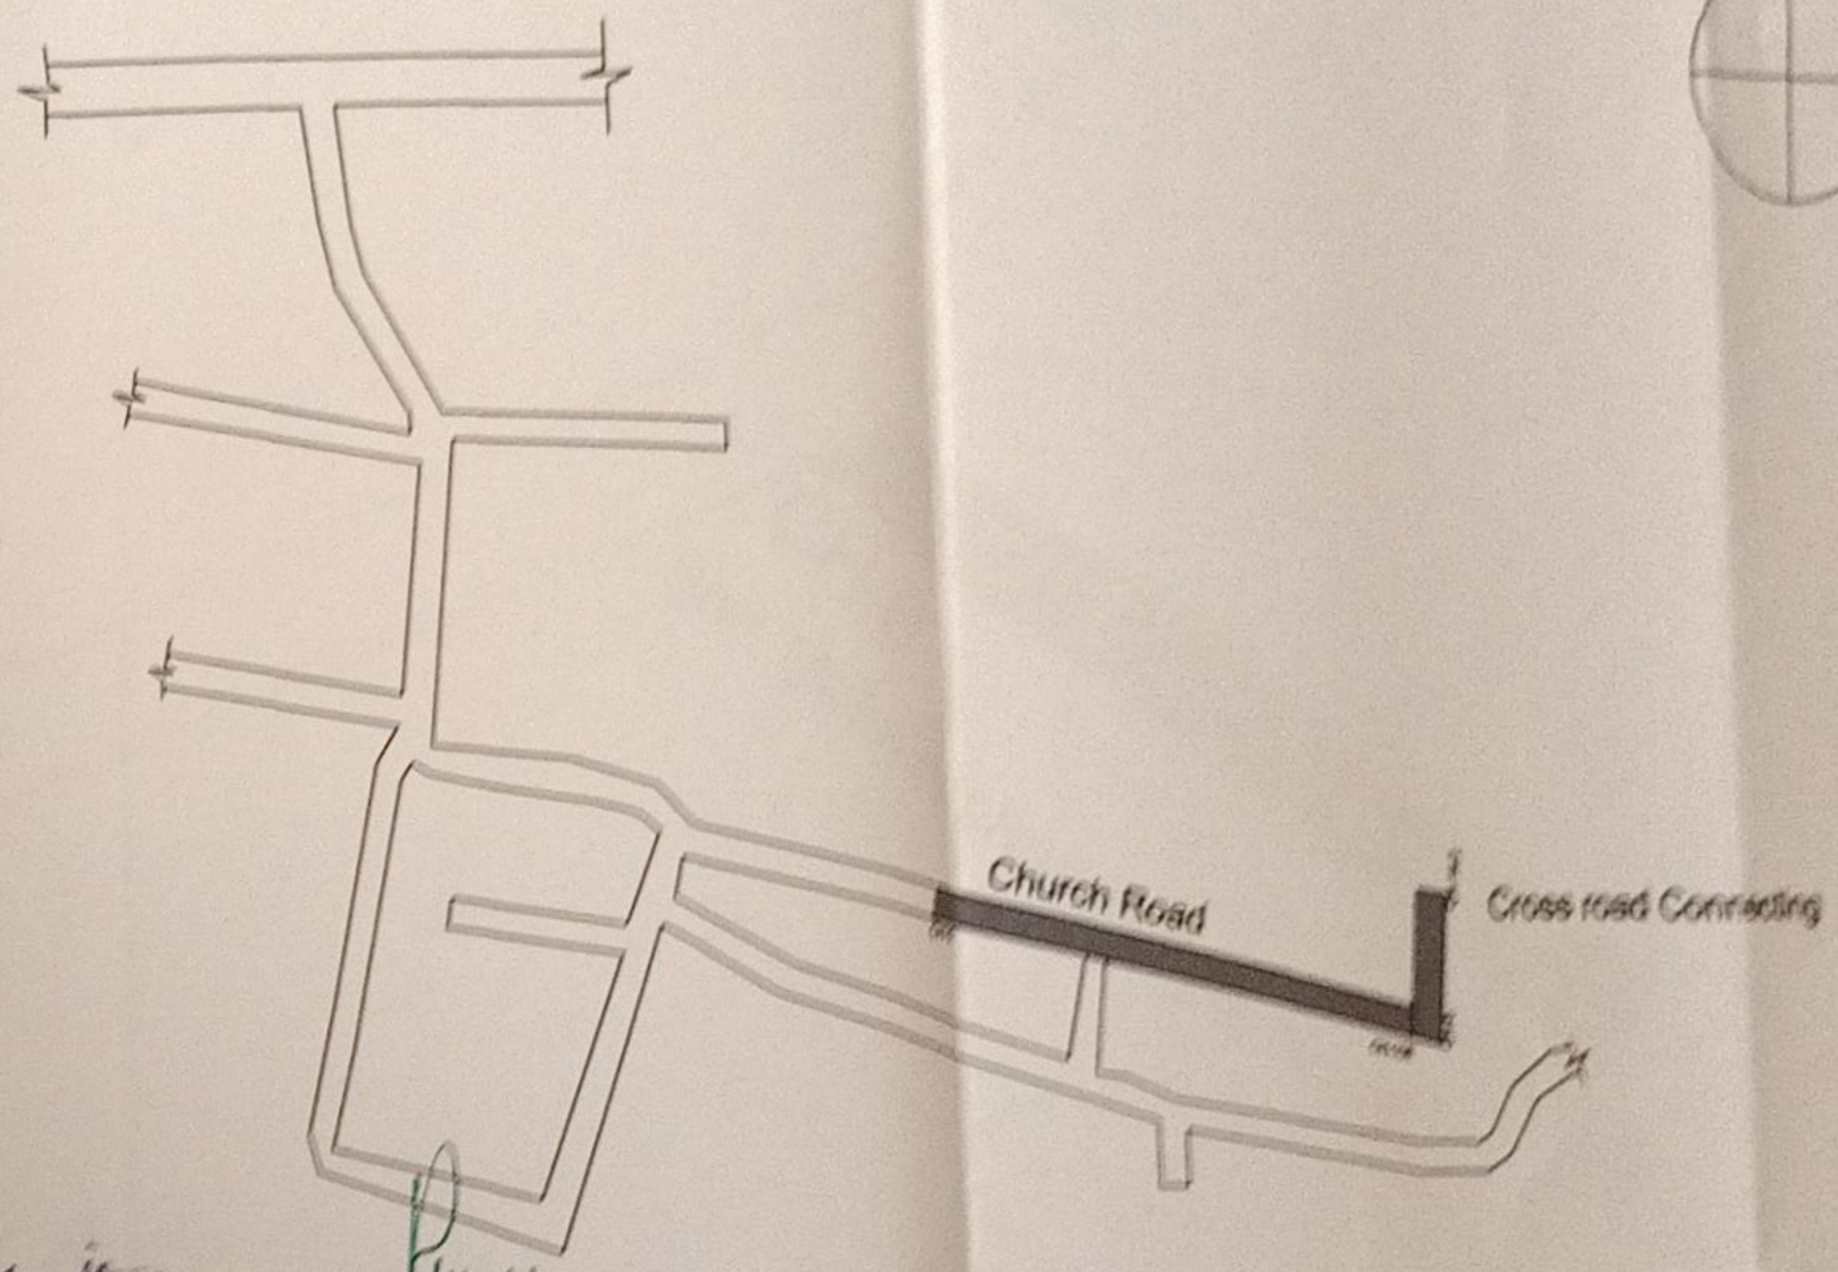

Asst. Executive Engineer
Project Division
Yelahanka Zone
BBMP, Bangalore - 92

NOTES:-

1) Do Not Scale The Drawings

2) All Dimensions Are In meters

INDEX

CC road

PROJECT	Development of Roads and Drains at Kasagatapura, Vaderahalli, Srivalde, Kachohalli Grama Panchayathi Limits and Surrounding Areas of Yelahanka Assembly Constituency Under Amruthe Nagarthana Grants.(PACKAGE NO-05)
CLIENT	BBMP

RUDRAPRASAD CONSULTANTS

Scanned by TapScanner

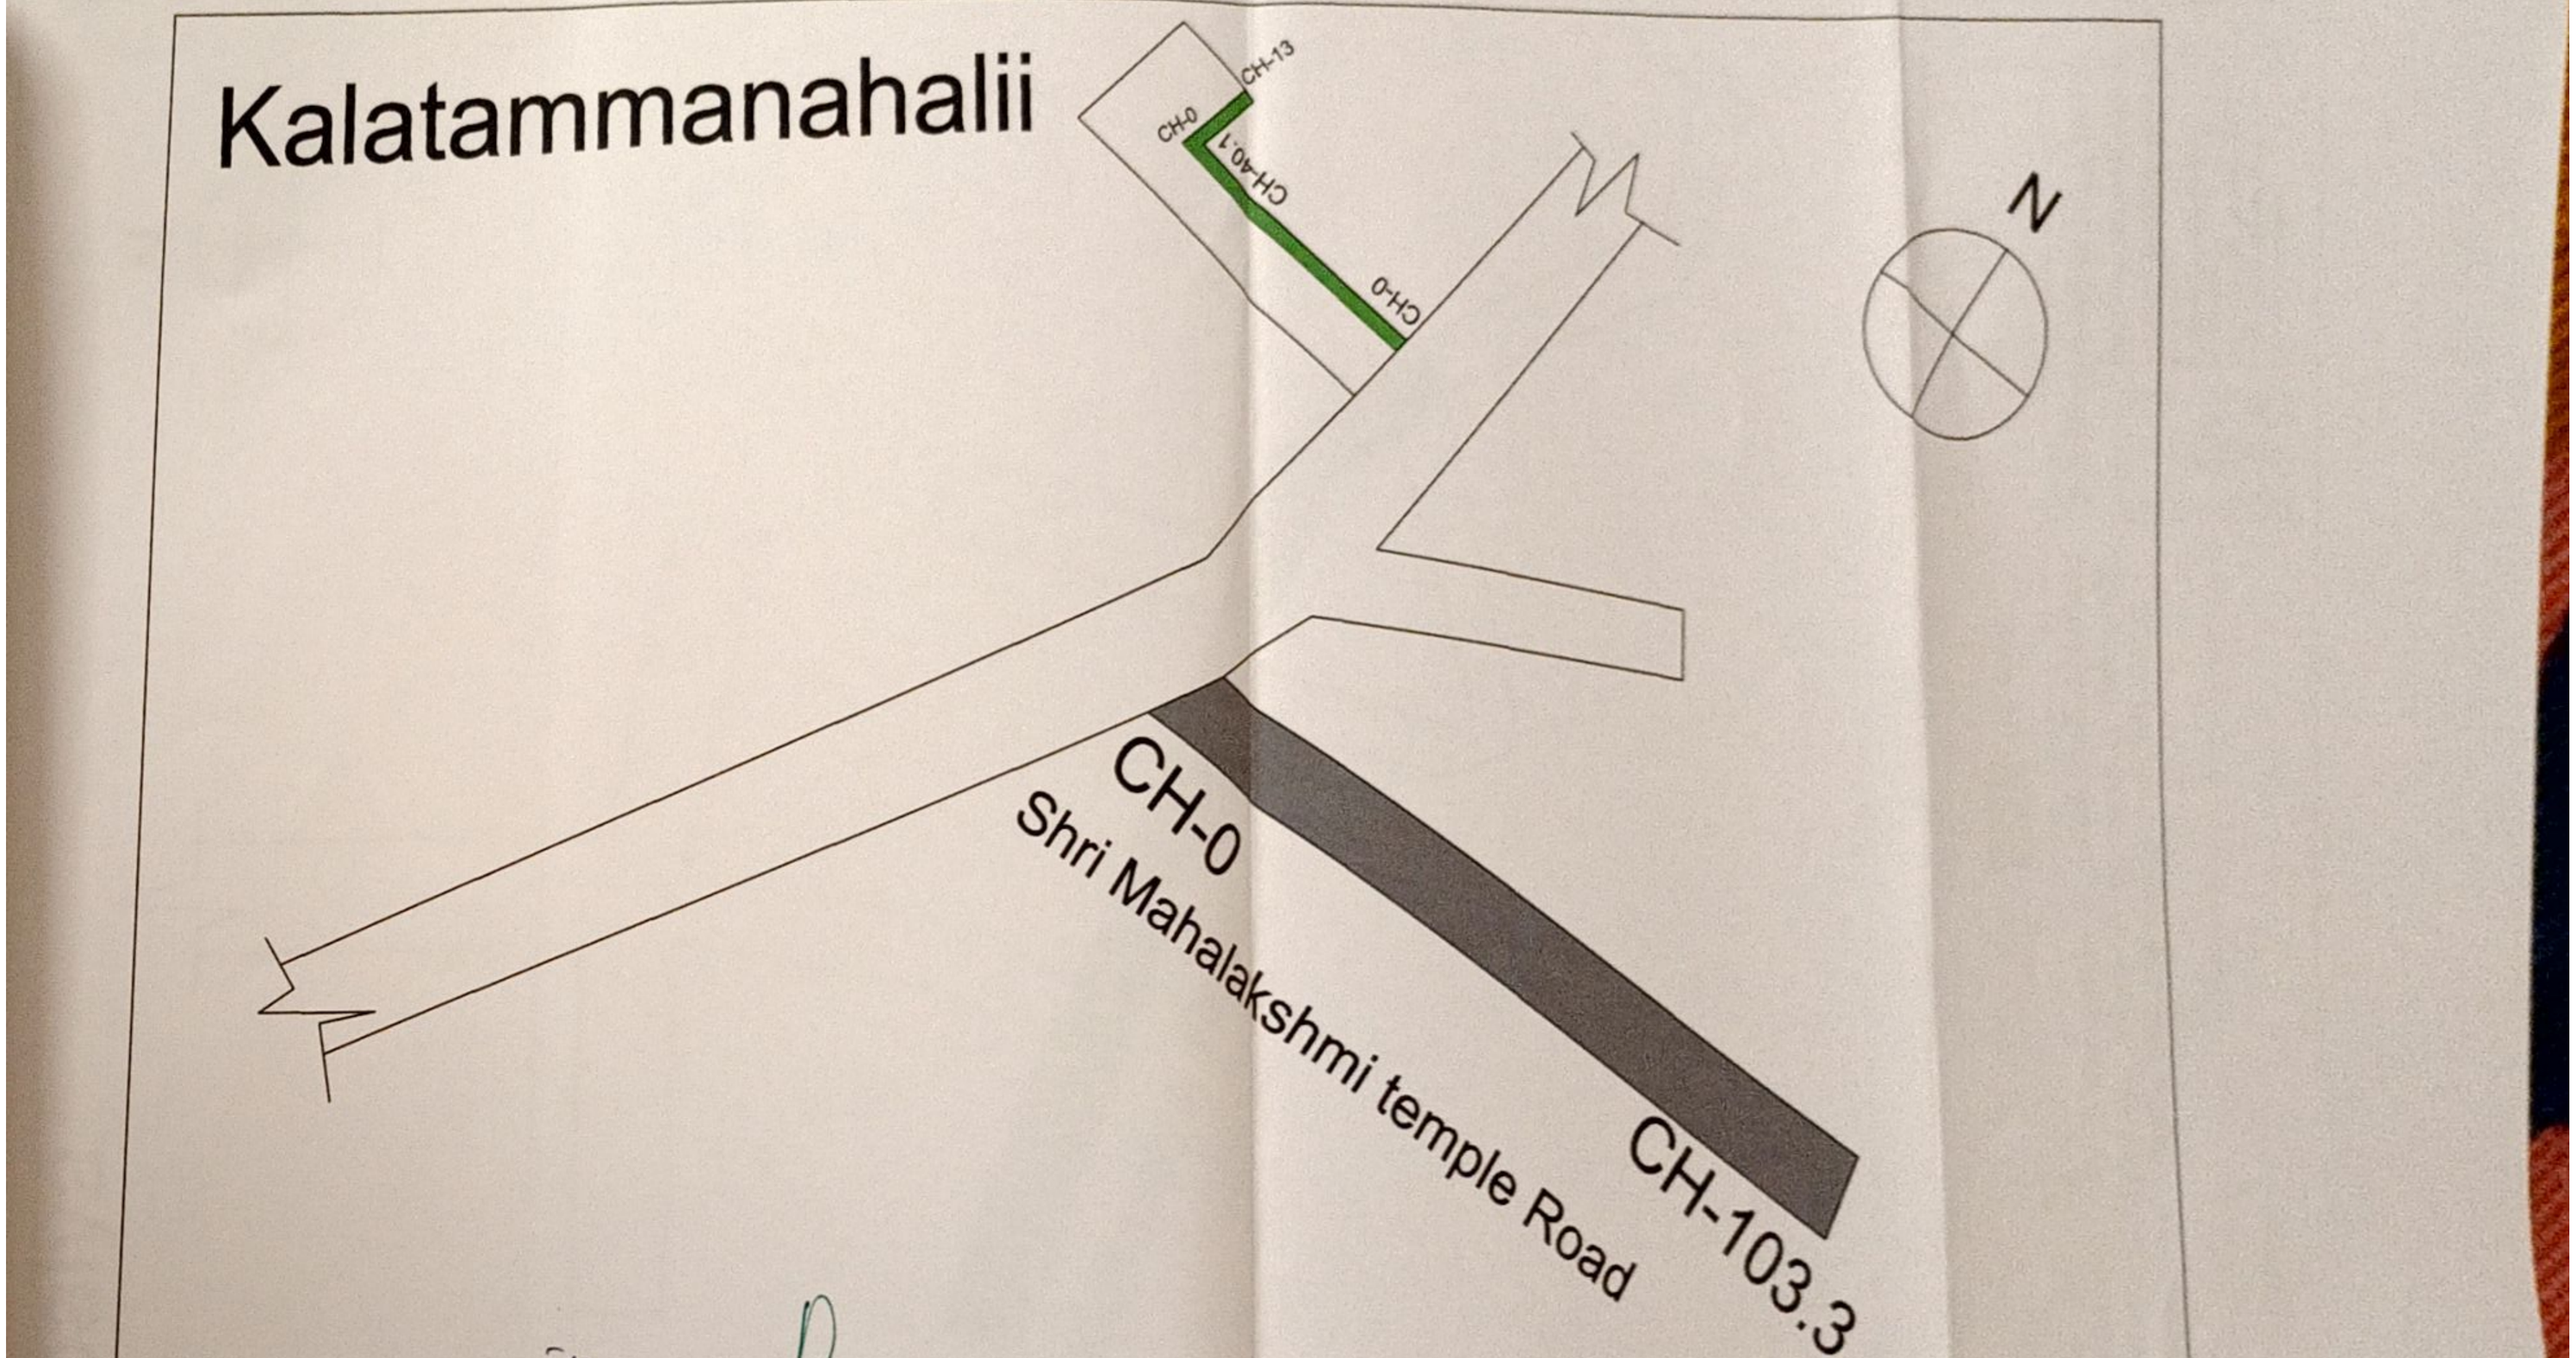

NOTES:-

1) Do Not Scale The Drawings

2) All Dimensions Are In meters

INDEX

CC road

CC Drain

PROJECT	Development of Roads and Drains at Kasagattapura, Vaderahalli, Shivakote, Kachohalli Grama Panchayathi Limits and Surrounding Areas of Yelahanka Assembly Constituency Under Amrutha Nagarothana Grants.(PACKAGE NO-05)
CLIENT	BBMP

RUDRAPRASAD CONSULTANTS
STRUCTURAL ENGINEERS, ARCHITECTS
& PROJECT MANAGEMENT CONSULTANTS
No. 3 7th MAIN,
MALLESWARAM BANGALORE-560003
Ph : 23444801
Web : 91-9448227383,91-9972924528
E-mail: rudraprasad3@rediffmail.com
Web: www.orkengineers.com

Scanned by TapScanner

Scanned by TapScanner

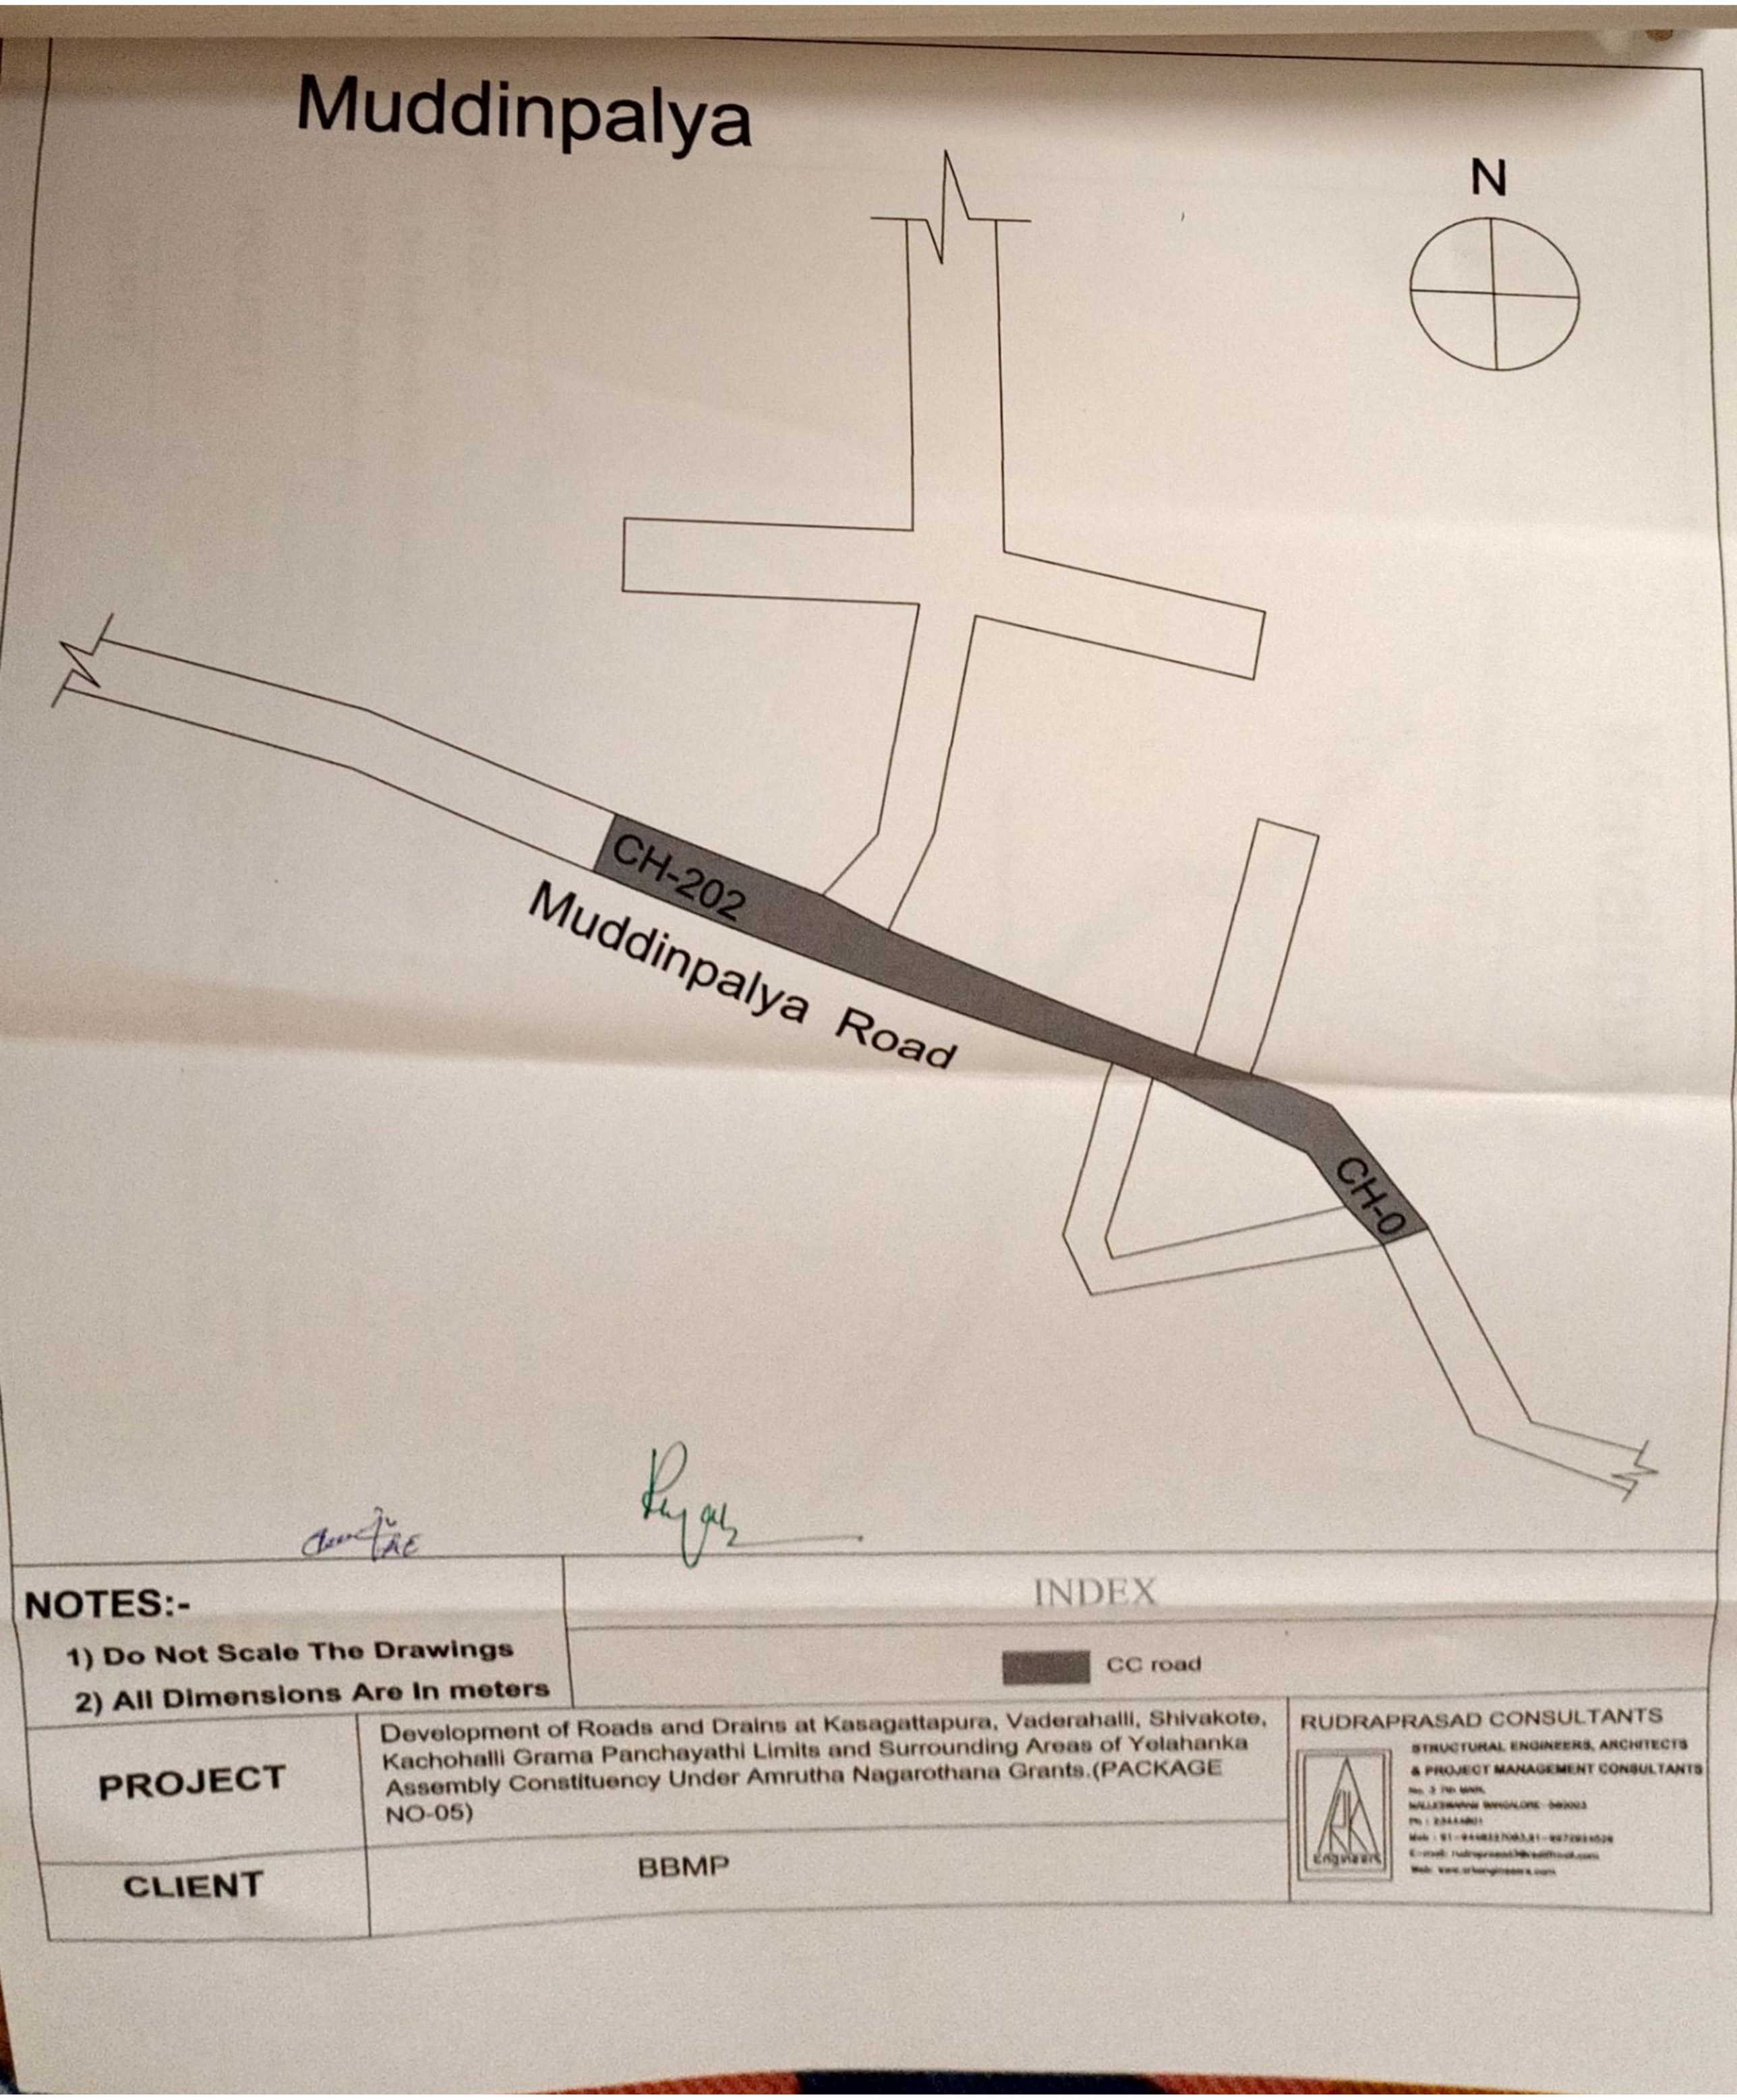

NOTES:-

1) Do Not Scale The Drawings

2) All Dimensions Are In meters

INDEX

CC road

PROJECT	Development of Roads and Drains at Kasagattapura, Vaderahalli, Shivakote, Kachohalli Grama Panchayathi Limits and Surrounding Areas of Yelahanka Assembly Constituency Under Amrutha Nagarothana Grants.(PACKAGE NO-05)
CLIENT	BBMP

RUDRAPRASAD CONSULTANTS

STRUCTURAL ENGINEERS, ARCHITECTS & PROJECT MANAGEMENT CONSULTANTS

Mavalipura

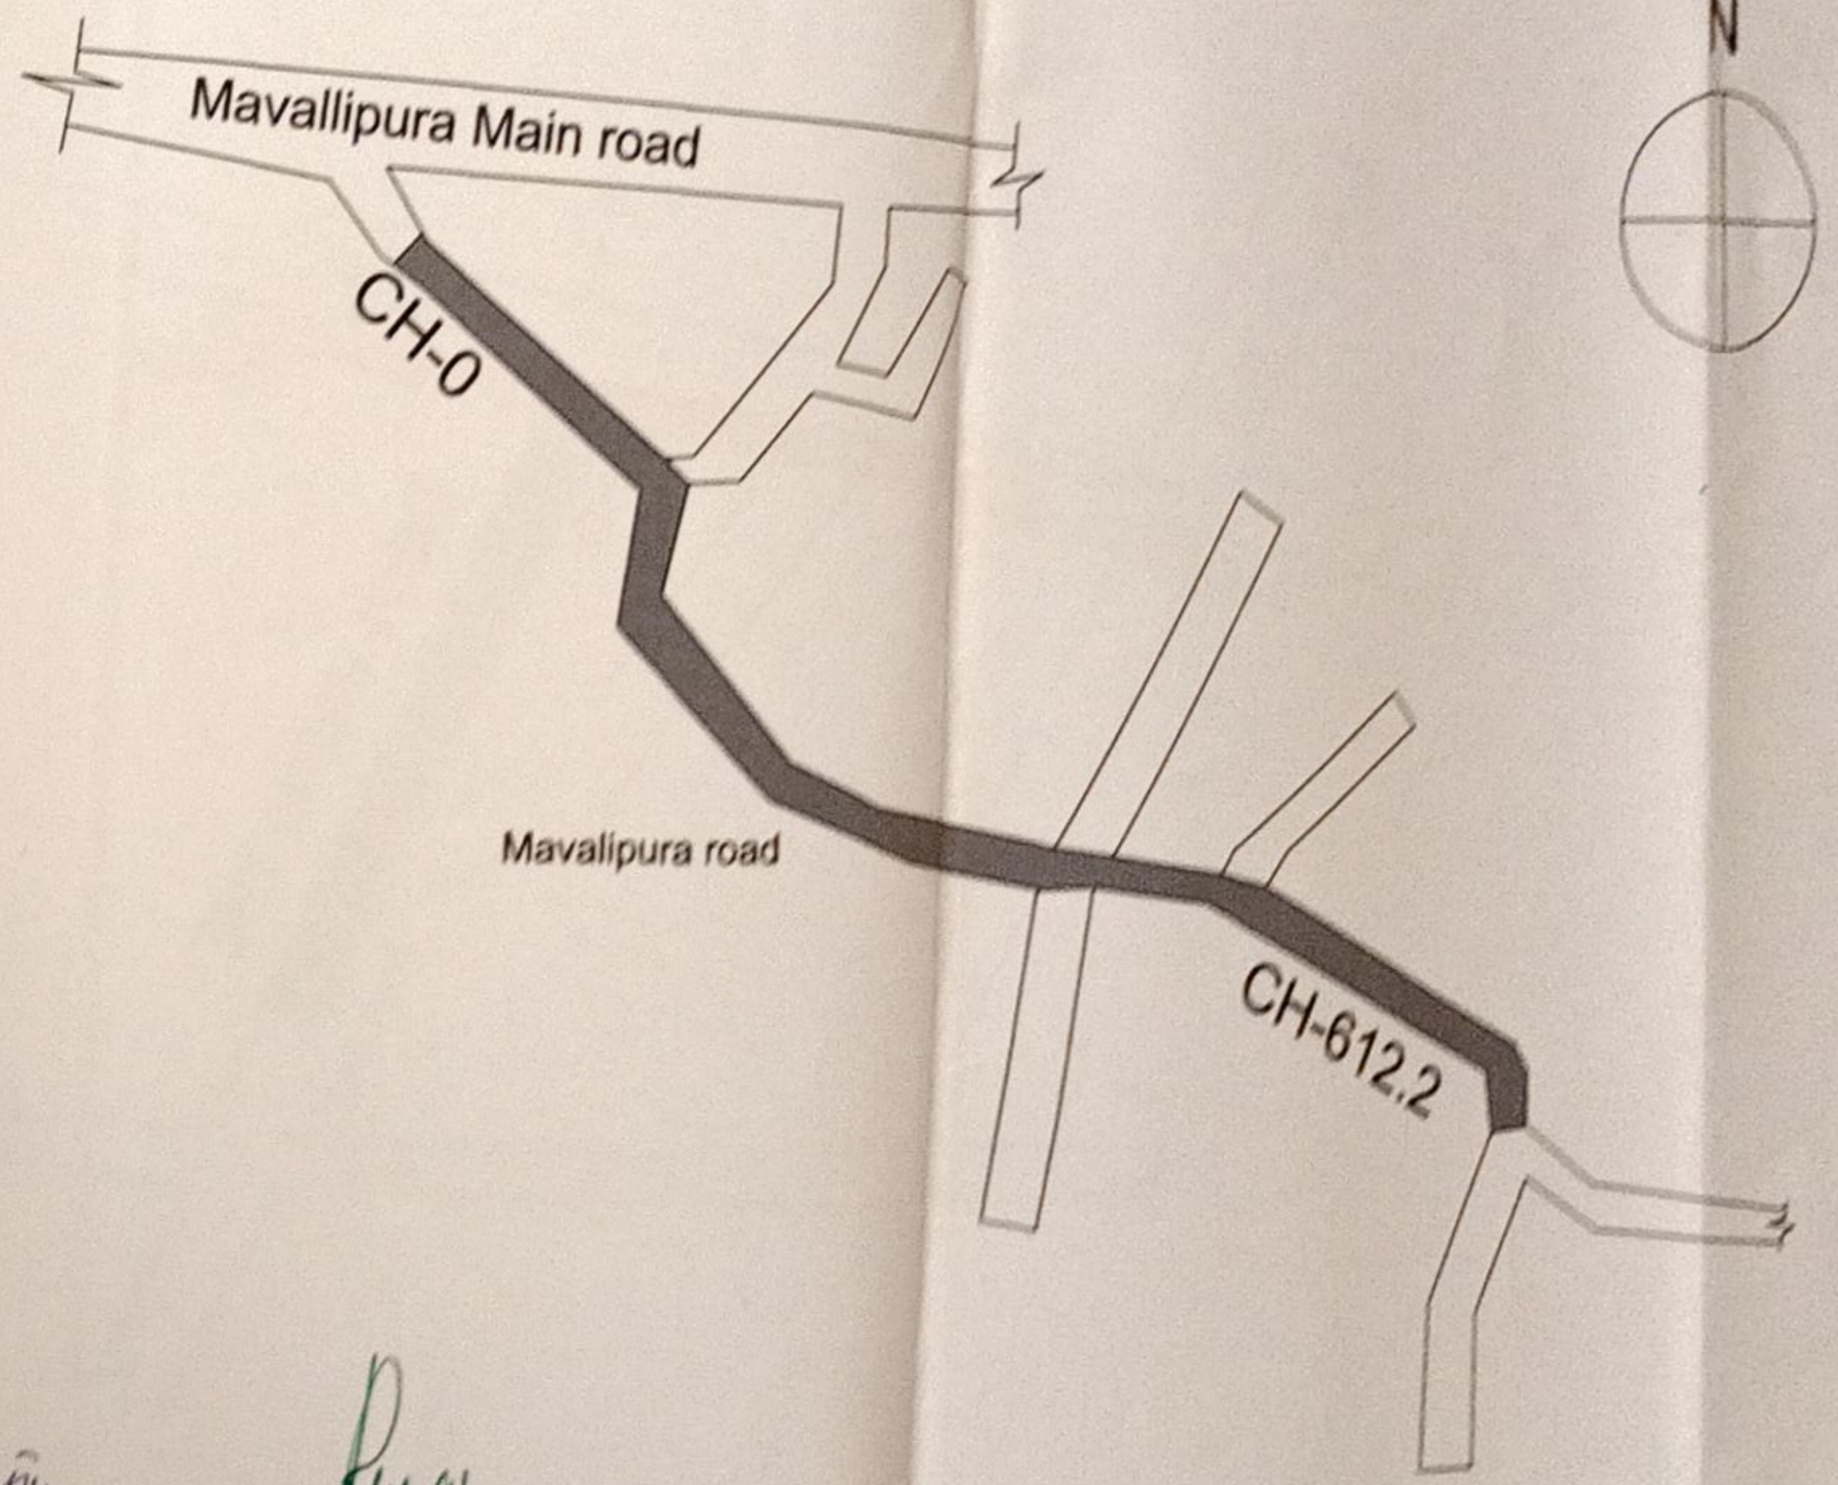

Asst. Executive Engineer
Project Division
Yelahanka Zone
BBMP, Bangalore - 92

NOTES:-

1) Do Not Scale The Drawings

2) All Dimensions Are In meters

INDEX

CC road

PROJECT	Development of Roads and Drains at Kasagattapura, Vaderahalli, Shivakote, Kachohalli Grama Panchayathi Limits and Surrounding Areas of Yelahanka Assembly Constituency Under Amrutha Nagarothana Grants.(PACKAGE NO-05)
CLIENT	BBMP

RUDRAPRASAD CONSULTANTS
STRUCTURAL ENGINEERS, ARCHITECTS & PROJECT MANAGEMENT CONSULTANTS

Scanned by TapScanner

Soladevanahalli

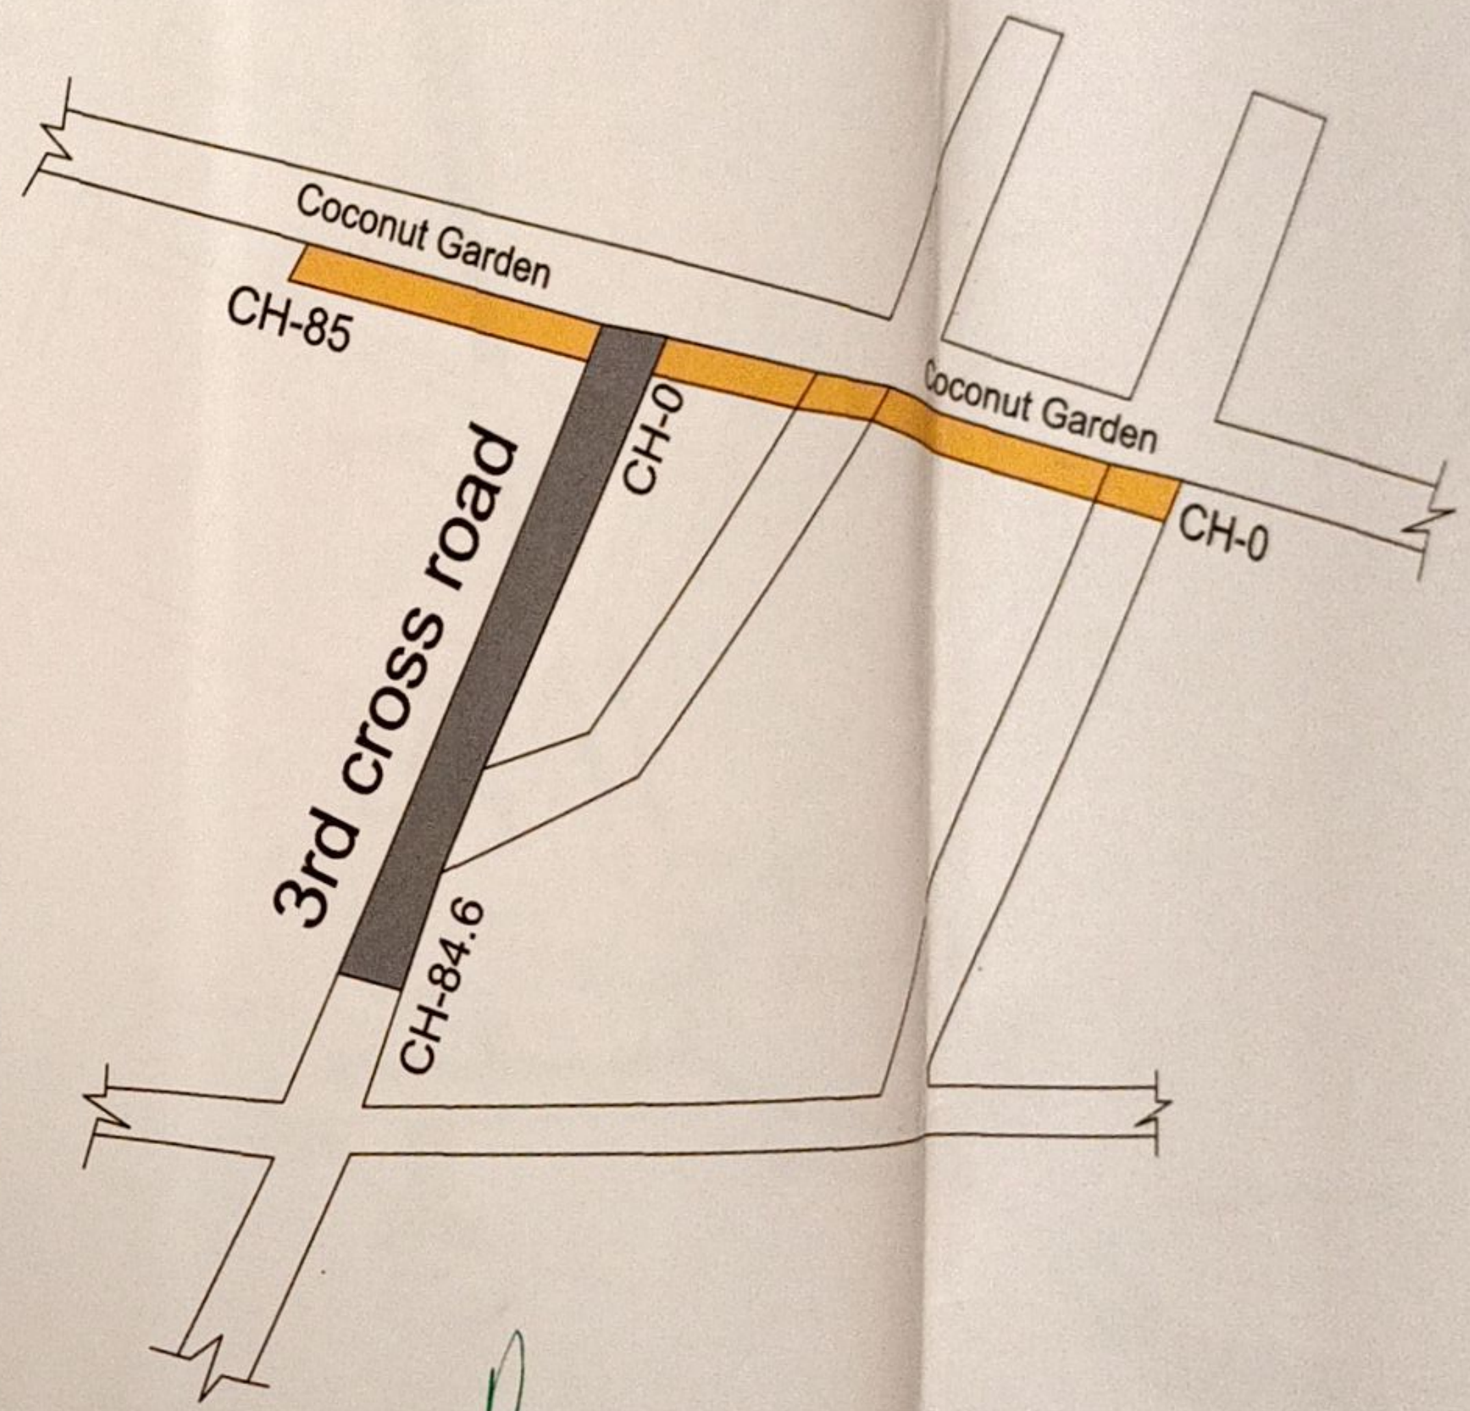

NOTES:-

1) Do Not Scale The Drawings

2) All Dimensions Are In meters

Asst. Executive Engineer
Project Division
Yelahanka Zone
BBMP, Bangalore - 92

INDEX

CC road

Desilt

PROJECT	Development of Roads and Drains at Kasagattapura, Vaderahalli, Shivakote, Kachohalli Grama Panchayathi Limits and Surrounding Areas of Yelahanka Assembly Constituency Under Amrutha Nagarothana Grants.(PACKAGE NO-05)
CLIENT	BBMP

RUDRAPRASAD CONSULTANTS
STRUCTURAL ENGINEERS, ARCHITECTS
& PROJECT MANAGEMENT CONSULTANTS
No. 3 7th MAIN,
MALLESWARAM BANGALORE-560003
Ph : 23444801
Mob : 91-9448227083/91-9972924526
E-mail: rudraprasad3@rediffmail.com
Web: www.arkengineers.com

Scanned by TapScanner

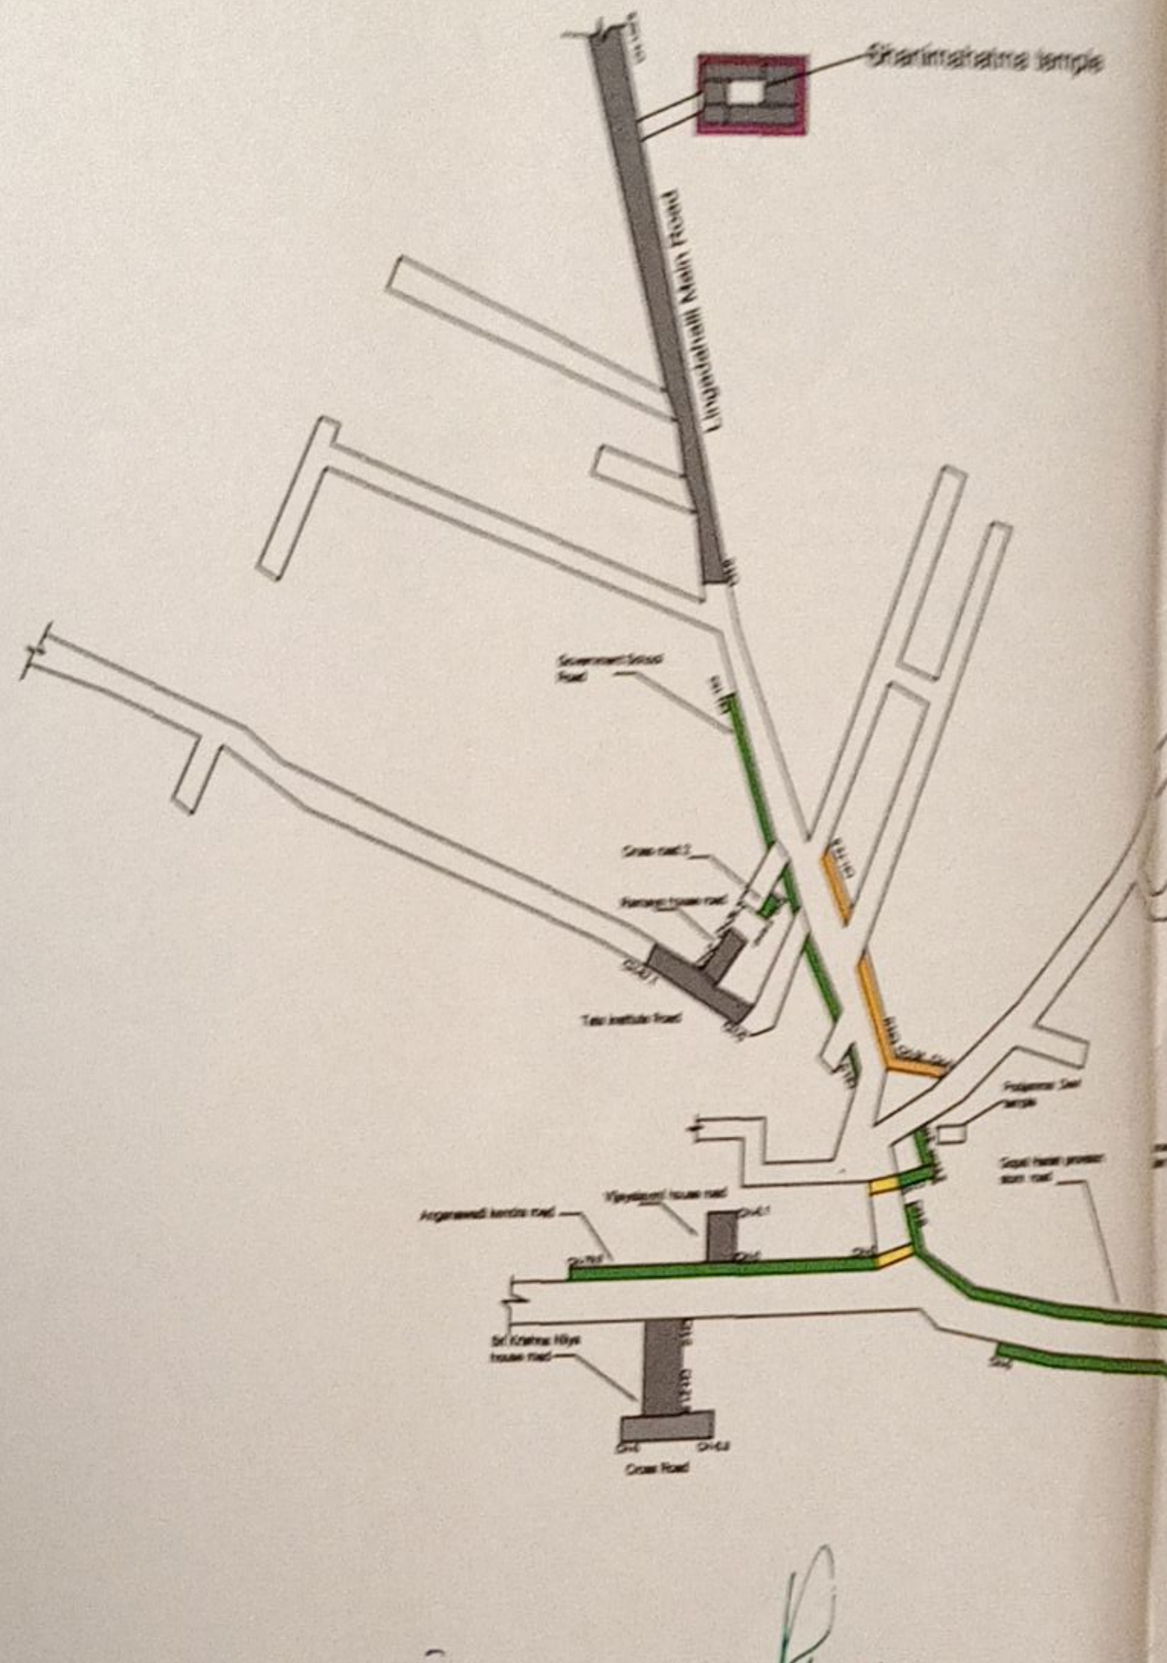

AE

Asst. Executive Engineer
Project Division
Yelahanka Zone
BBMP, Bangalore - 92

NOTES:-

1) Do Not Scale The Drawings

2) All Dimensions Are In meters

INDEX

CC road | CC Drain | Culvert | Desilt | Kerb

PROJECT	Development of Roads and Drains at Kasagatapura, Vaderahalli, Shivakote, Kachohalli Grama Panchayathi Limits and Surrounding Areas of Yelahanka Assembly Constituency Under Amrutha Nagarothana Grants.(PACKAGE NO-05)
CLIENT	BBMP

RUDRAPRASAD CONSULTANTS

STRUCTURAL ENGINEERS, ARCHITECTS & PROJECT MANAGEMENT CONSULTANTS

No. 3 7th MAIN,
MALLESWARAM BANGLORE-560003
Ph : 23444801
Mob : 91-9448227083,91-9972824526
E-mail: rudraprasad3@rediffmail.com
Web: www.arkengineers.com

Scanned by TapScanner